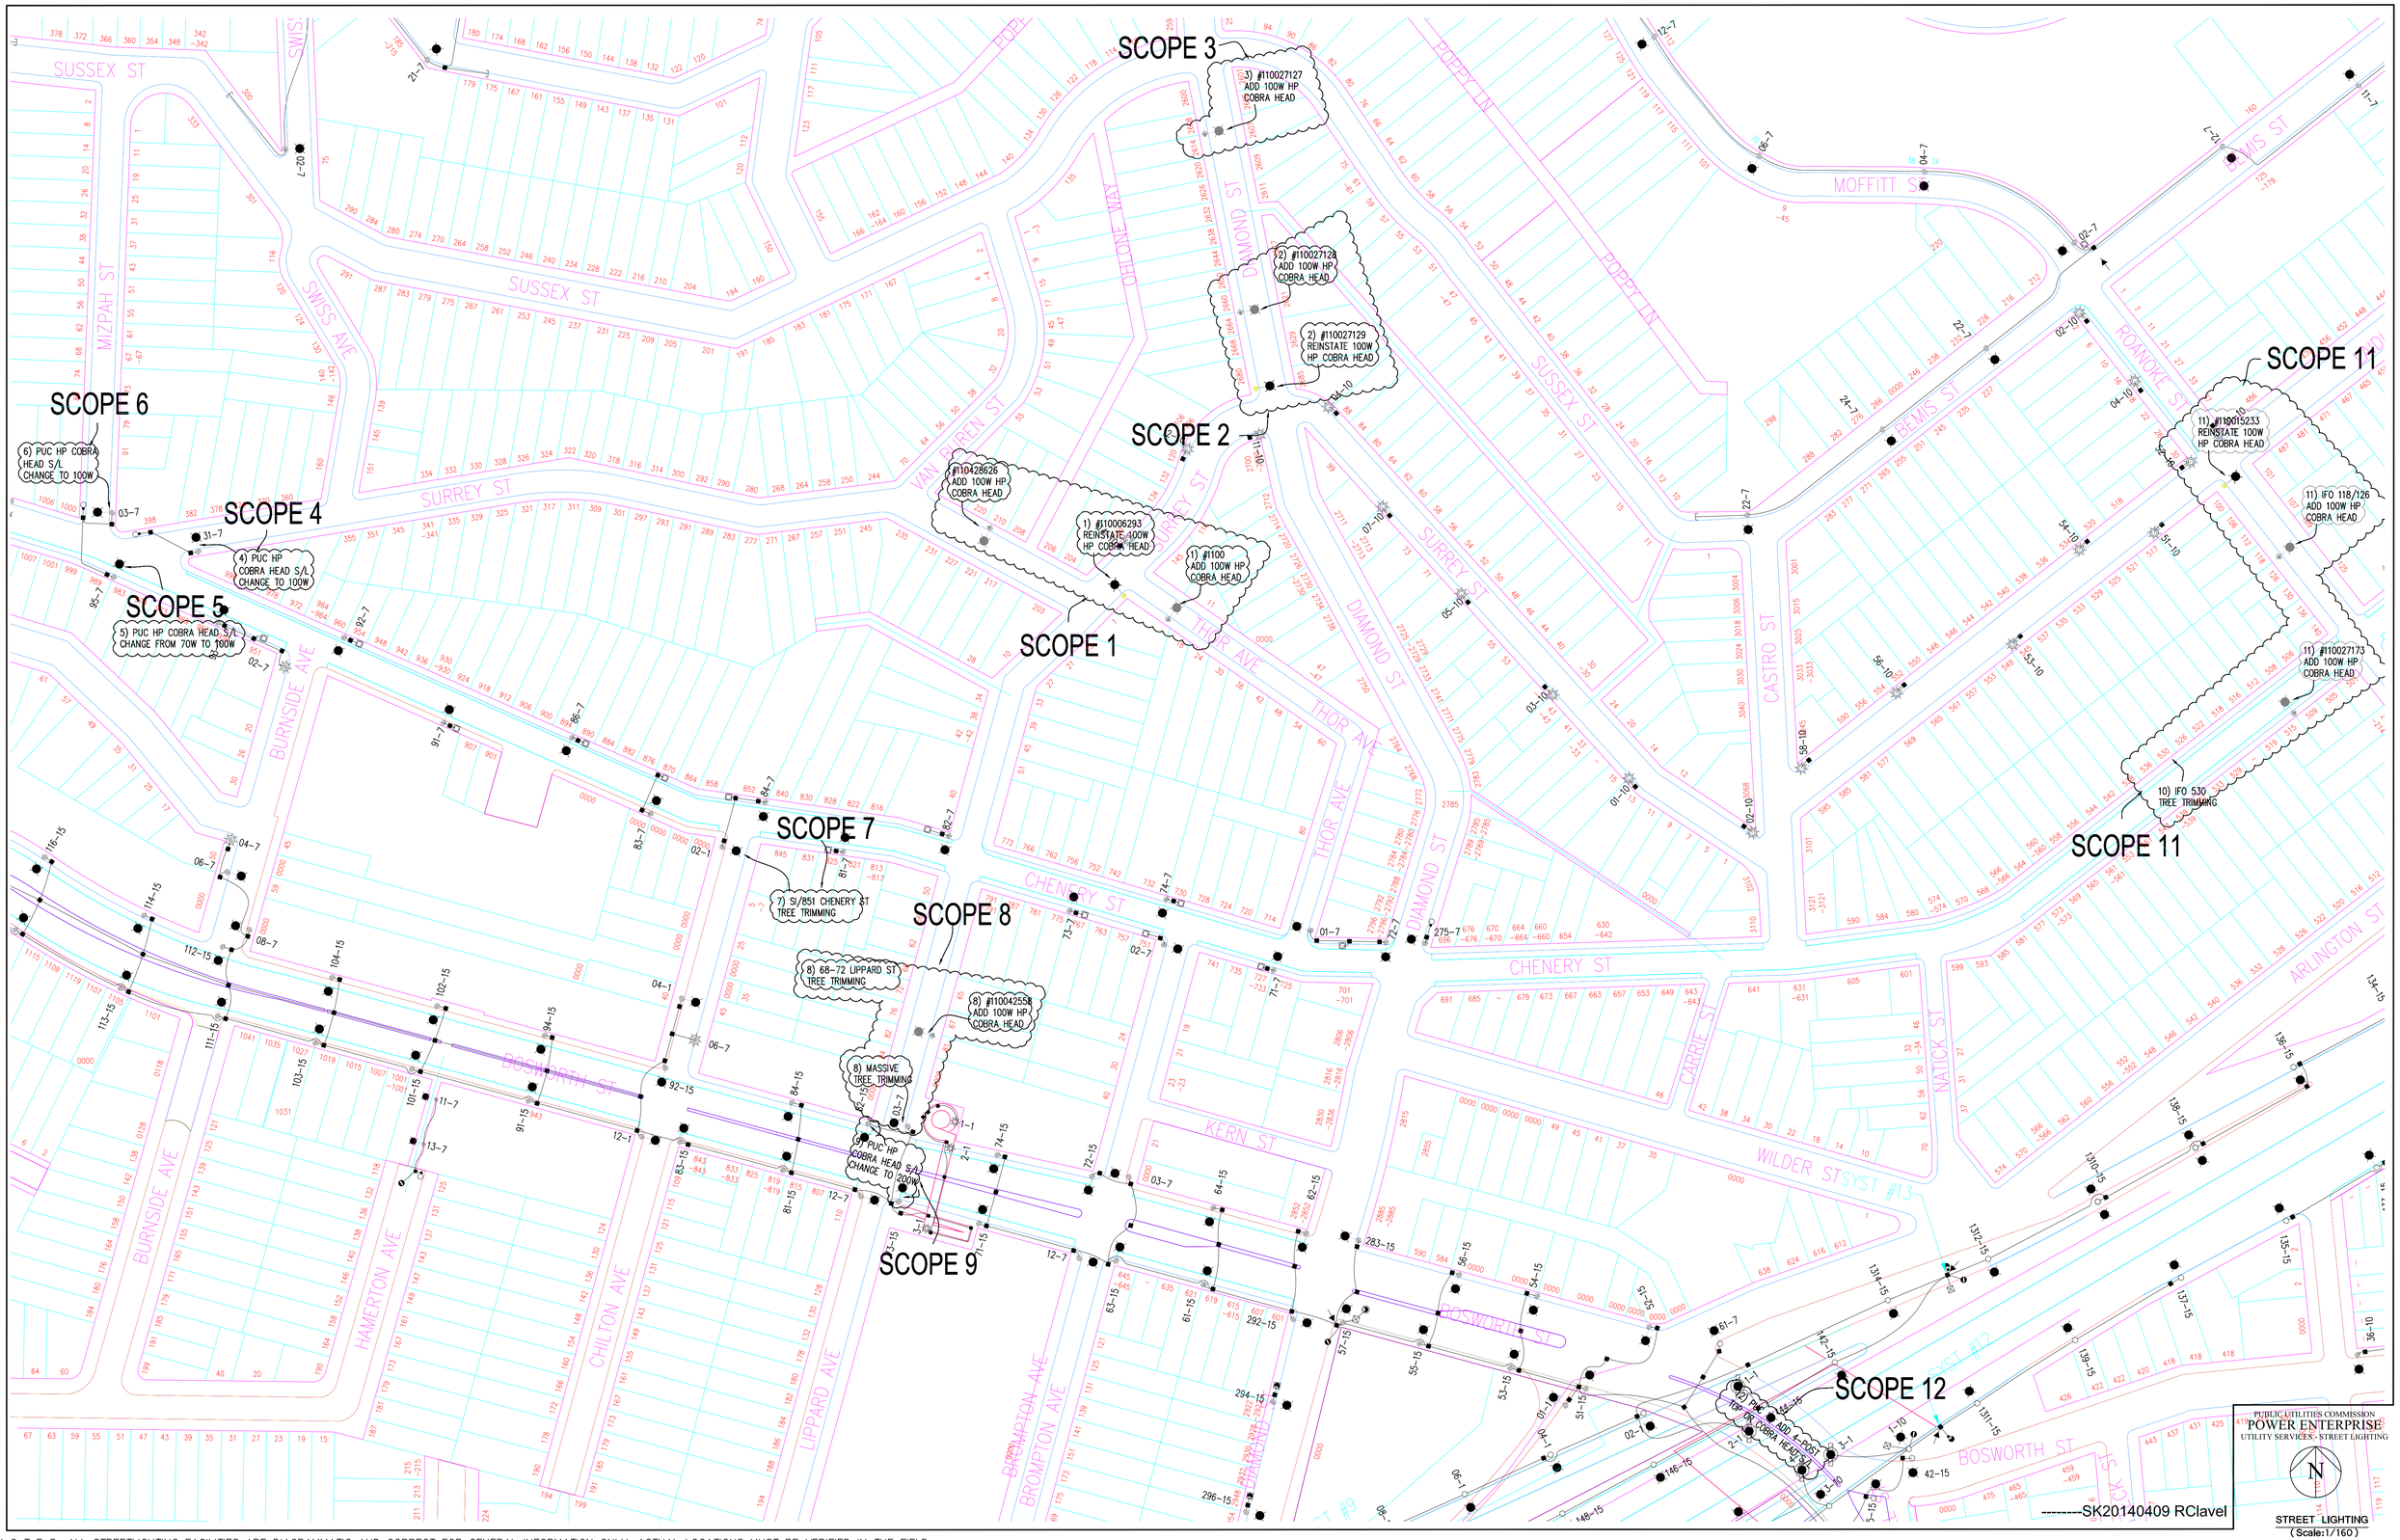

N O T E S: ALL STREETLIGHTING FACILITIES ARE DIAGRAMMATIC AND CORRECT FOR GENERAL INFORMATION ONLY. ACTUAL LOCATIONS MUST BE VERIFIED IN THE FIELD.